# ROUT AND RETURN SYSTEM

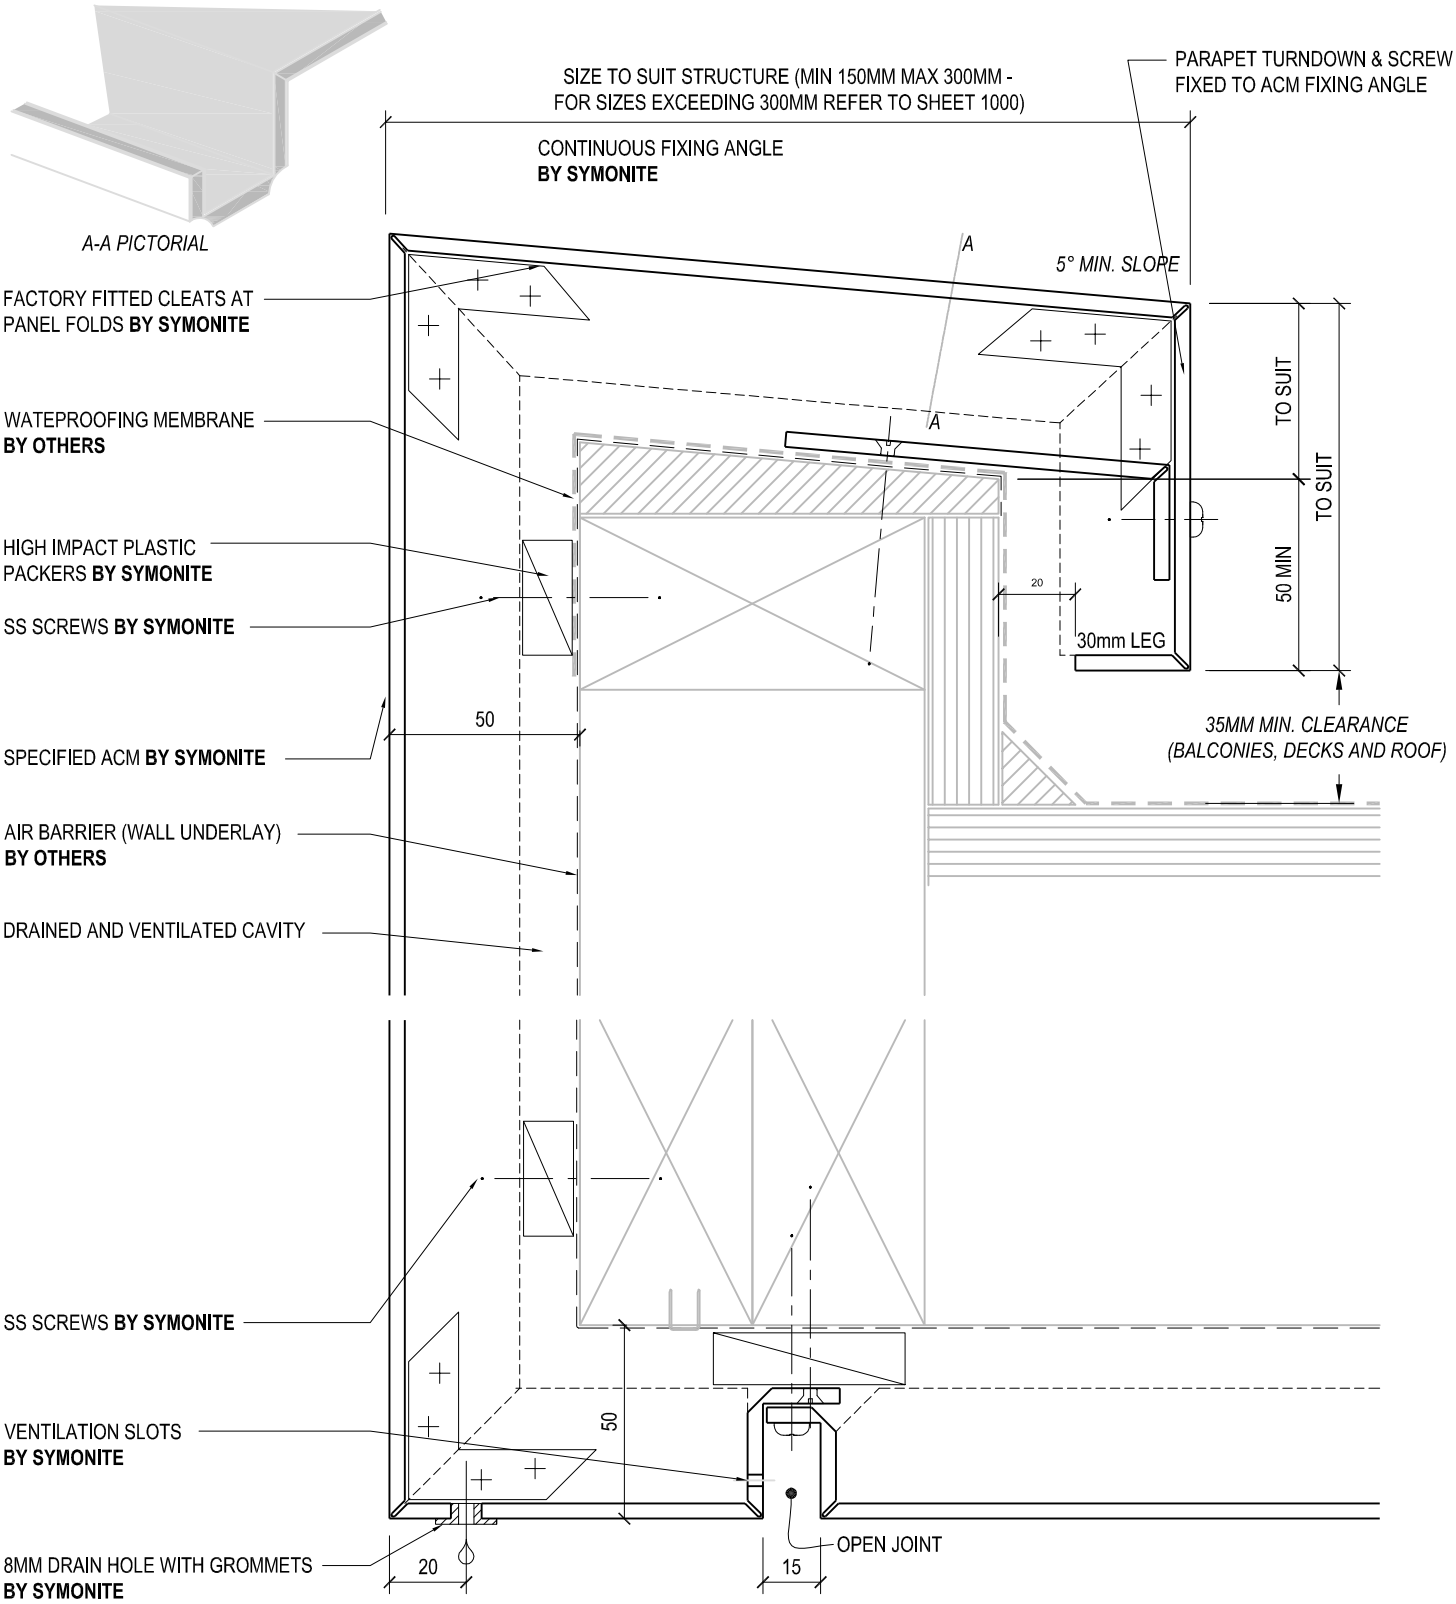


| DRAWING TITLE | DRAWING STATUS | | |
|---|---|---|---|
| FASCIA AND SOFFIT DETAIL | ARCHITECTURAL RESOURCE | SHEET NO. 11 | ISSUE A |
| | SCALE: 1:2 | DATE: DECEMBER 2014 | |

SYMONITE PANELS LIMITED, P.O.Box 101 760, North Shore, Auckland, 72 Ellice Road, Glenfield, Auckland, New Zealand, **Telephone** 09 443 3896, **Facsimile** 09 444 2142, **Web Site** www.symonite.co.nz

Copyright© of this drawing shall remain the property of SYMONITE PANELS LTD. No part of this document may be reproduced or transmitted by any means without the prior permission in writing of SYMONITE PANELS LTD.